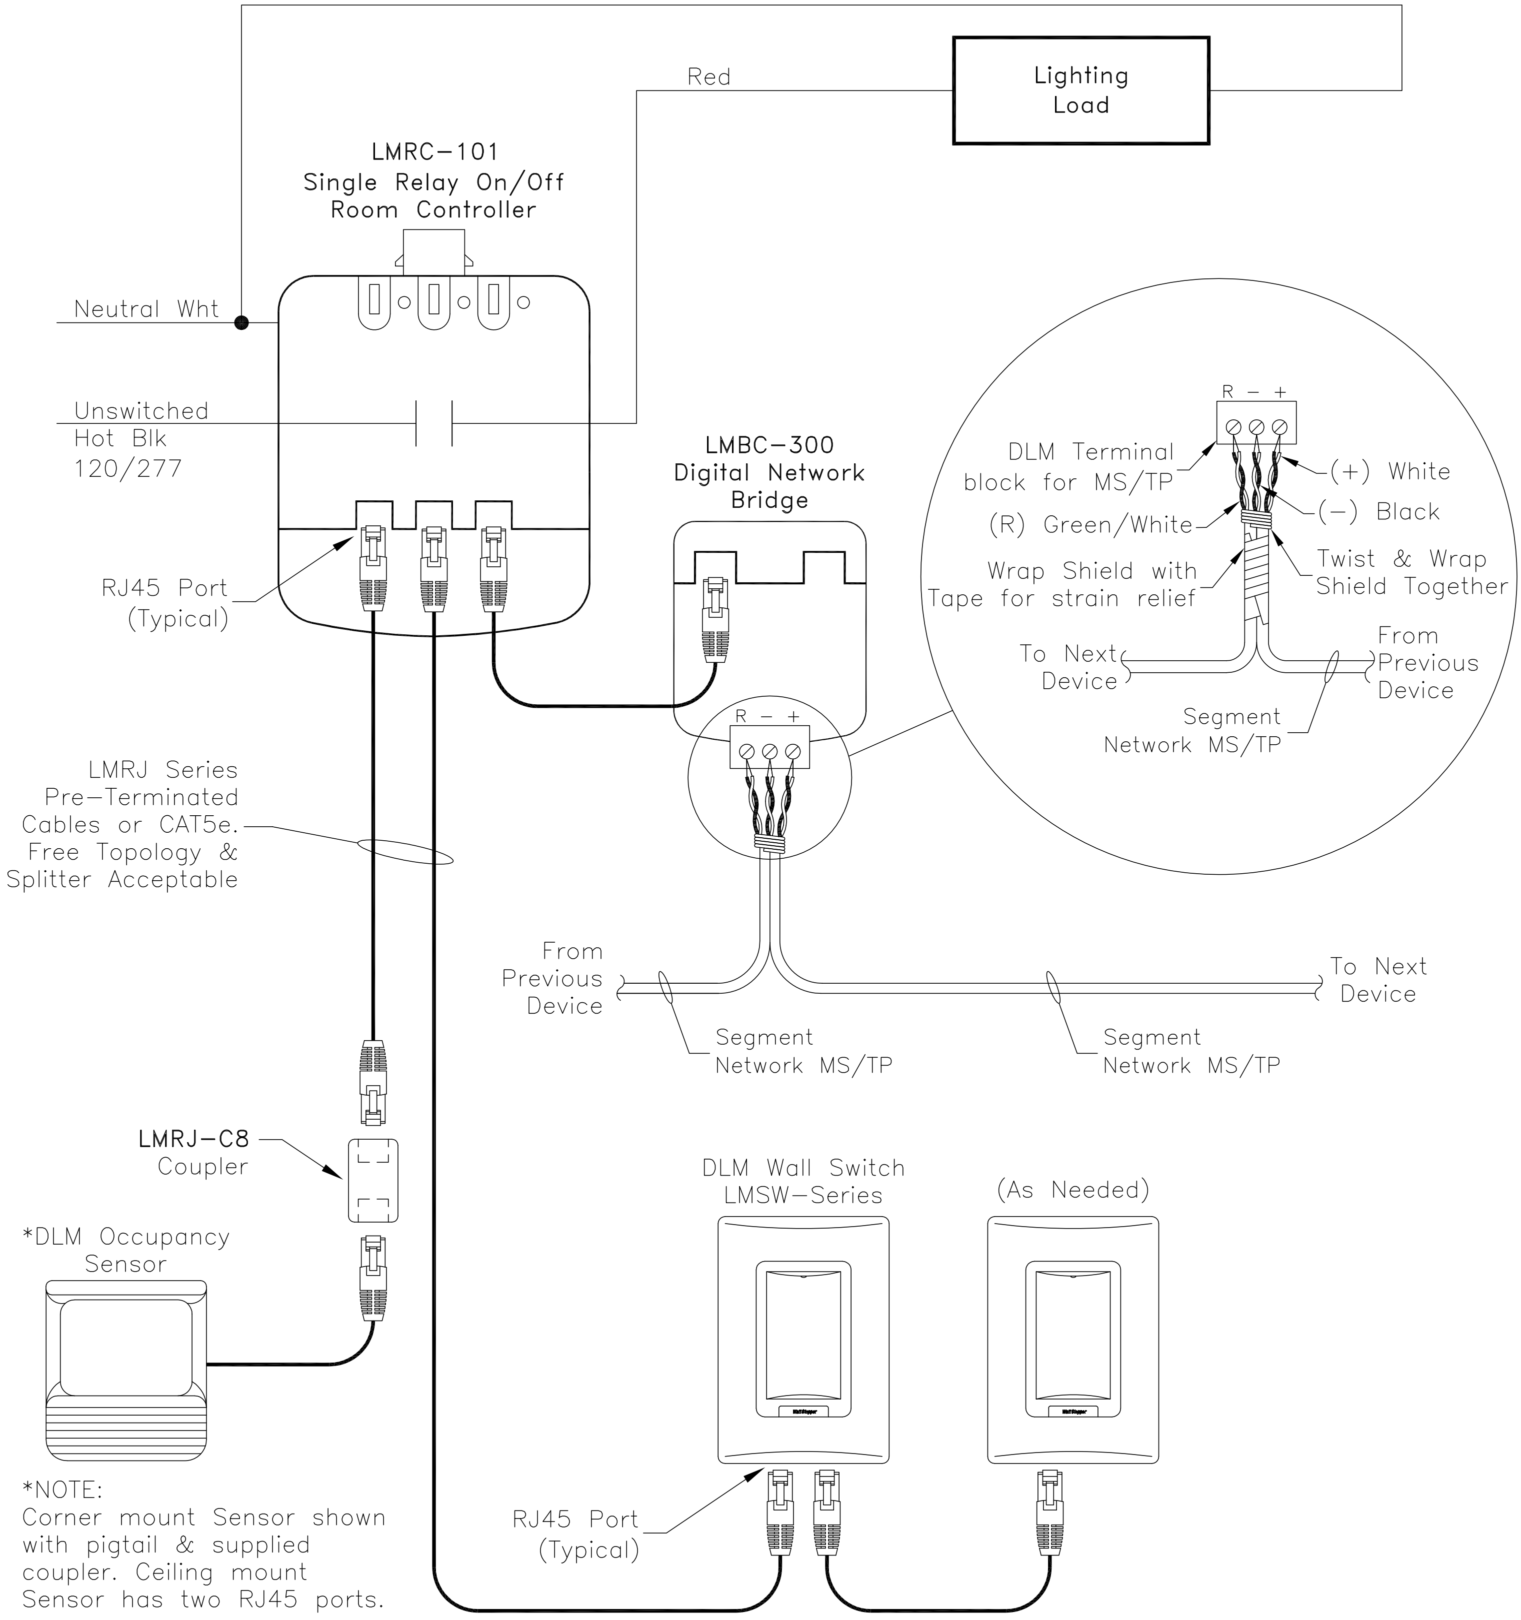

DEVICES ARE PRESET FOR PLUG n' GO™ OPERATION, ADJUSTMENT IS OPTIONAL. Sequence of Operation: In this configuration the LMRC-101 defaults to manual-on/automatic-off operation. The LMBC-300 Network Bridge allows individual DLM room networks to be aggregated into a networked system that can be remotely managed from a DLM Segment Manager or Building Automation System (BAS). Maximum of 4 room controllers, controlling up to 8 loads and up to 24 communicating devices per DLM local network. For full operational details, adjustments and more features of the product, see the DLM System Installation Guide at www.wattstopper.com

WattStopper®
800-879-8585

Title: LMRC-101 & LMBC-300 Networked Wiring Diagram

Scale	Drawing#	Date	Rev.
None	90-161	04/14/11	2